UNIT 40

NOTES

1. IT IS RECOMMENDED THAT ALL EXTERIOR SIDING AND TRIM BE REPLACED COMPLETELY, DUE TO THE CONDITION OF THE FASTENERS. THE FASTENERS ARE DETERIORATED AND MAY NOT BE SPACED ADEQUATELY. THE DRAWINGS INDICATE EXTERIOR SIDING AND TRIM TO BE REPLACED AS A MINIMUM. IT MAY NOT BE NECESSARY TO REPLACE SIDING THAT IS NOT ROTTED OR OTHERWISE DAMAGED IF ADDITIONAL FASTENERS ARE PROVIDED WITH THIS WORK. FASTENERS SHOULD BE PROVIDED ON ALL EXTERIOR ELEMENTS (SIDING AND TRIM) @ 6" O.C. SPACING MINIMUM.
2. ALL ROTTED OR OTHERWISE DETERIORATED SIDING, TRIM, AND FRAMING THAT IS DISCOVERED DURING THIS WORK SHALL BE REPLACED WITH EQUAL MEMBERS. ALL WOOD WILL BE PRESSURE TREATED.
3. CONTRACTOR SHALL USE COMPATIBLE GALVANIZED OR STAINLESS STEEL FASTENERS.

MARK	UNIT 40:
1	THE WALL / ROOF FLASHING IS RECOMMENDED TO BE INSTALLED PER DETAIL 1
2	THE WALL / ROOF FLASHING IS RECOMMENDED TO BE INSTALLED PER DETAIL 2.
4	THE HORIZONTAL FLASHING BETWEEN UNITS IS RECOMMENDED TO BE INSTALLED PER DETAIL 4.
5	THE HORIZONTAL FLASHING ABOVE DOOR AND WINDOW OPENINGS IS RECOMMENDED TO BE INSTALLED PER DETAIL 5
6	ANY ROTTED OR OTHERWISE DETERIORATED WOOD ENCOUNTERED IS RECOMMENDED TO BE REPLACED WITH PRESSURE TREATED WOOD OF EQUAL SIZE
11	IT IS RECOMMENDED TO REPAIR BALCONY STRUCTURES PER DETAIL 7
12	REPAIR BROKEN LOUVERS
14	REPLACE SOFFET/FASCIA
17	FASTNERS TO BE PROVIDED ON ALL EXTERIOR ELEMENTS @ 6" SPACING MIN. CONTRACTOR SHALL USE COMPATIBLE GALVANIZED OR STAINLESS STEEL FASTNERS.

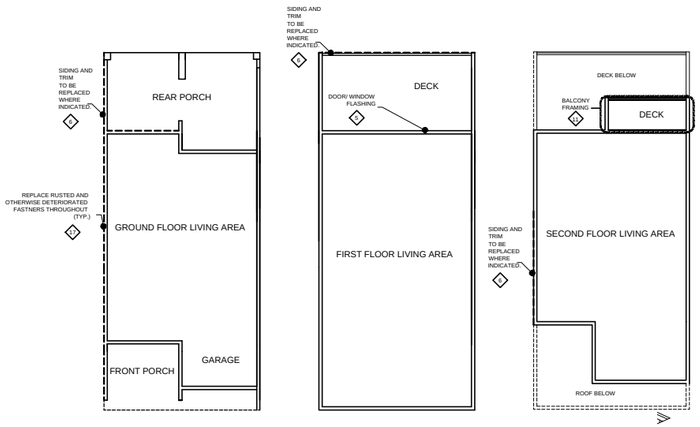

FLOOR PLAN

SCALE:3/32"=1'-0"

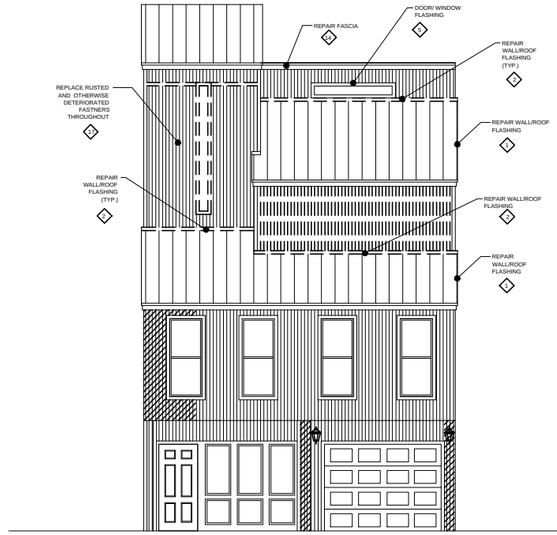

LEFT ELEVATION

SCALE:3/16"=1'-0"

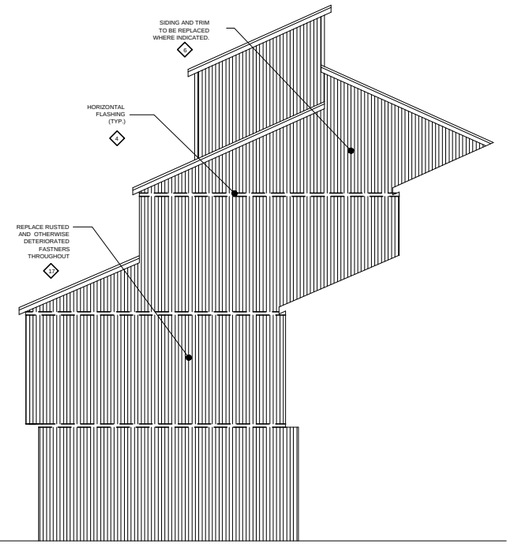

FRONT ELEVATION

SCALE:3/16"=1'-0"

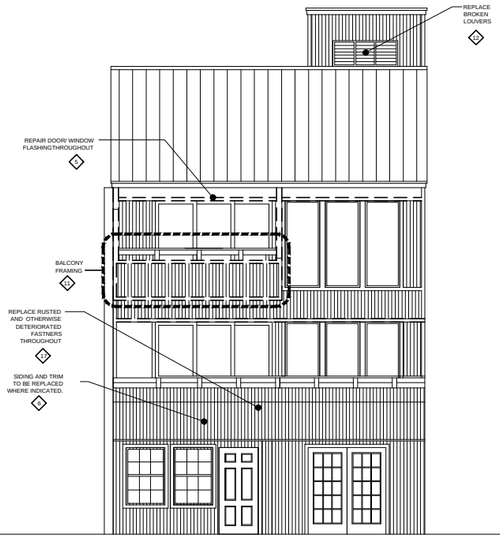

RIGHT ELEVATION

SCALE:3/16"=1'-0"

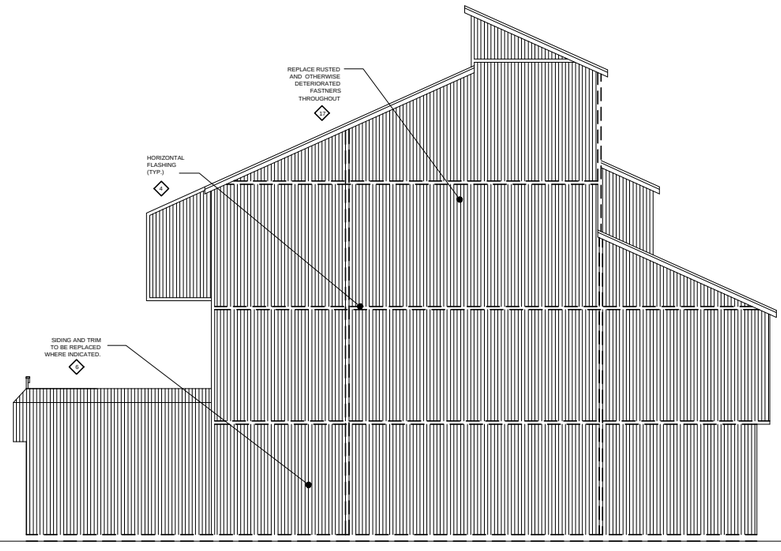

REAR ELEVATION

SCALE:3/16"=1'-0"

SeaTech Inc.
7552 NAVARRE PARKWAY, SUITE #7
NAVARRE, FLORIDA
(850) 939-3959
C.A. #28984

PAUL R. SEMMES
P.E.#44137 DATE:

BUENA VIDA TOWNHOMES

8520 GULF BOULEVARD
NAVARRE BEACH, FLORIDA

REVISIONS

JOB:

START DATE: 09-10-10

ISSUE DATE: 12-23-10

DRAWN: DMB

43